DRAFT GENERAL DEVELOPMENT PLAN

PHR COMMUNITY PARK

SCHMIDT DESIGN GROUP, INC.

hgw ARCHITECTS hanna gabriel wells

PardeeHomes

SCALE: 1" = 40'-0"

0 20 40 60

N

2015.12.08

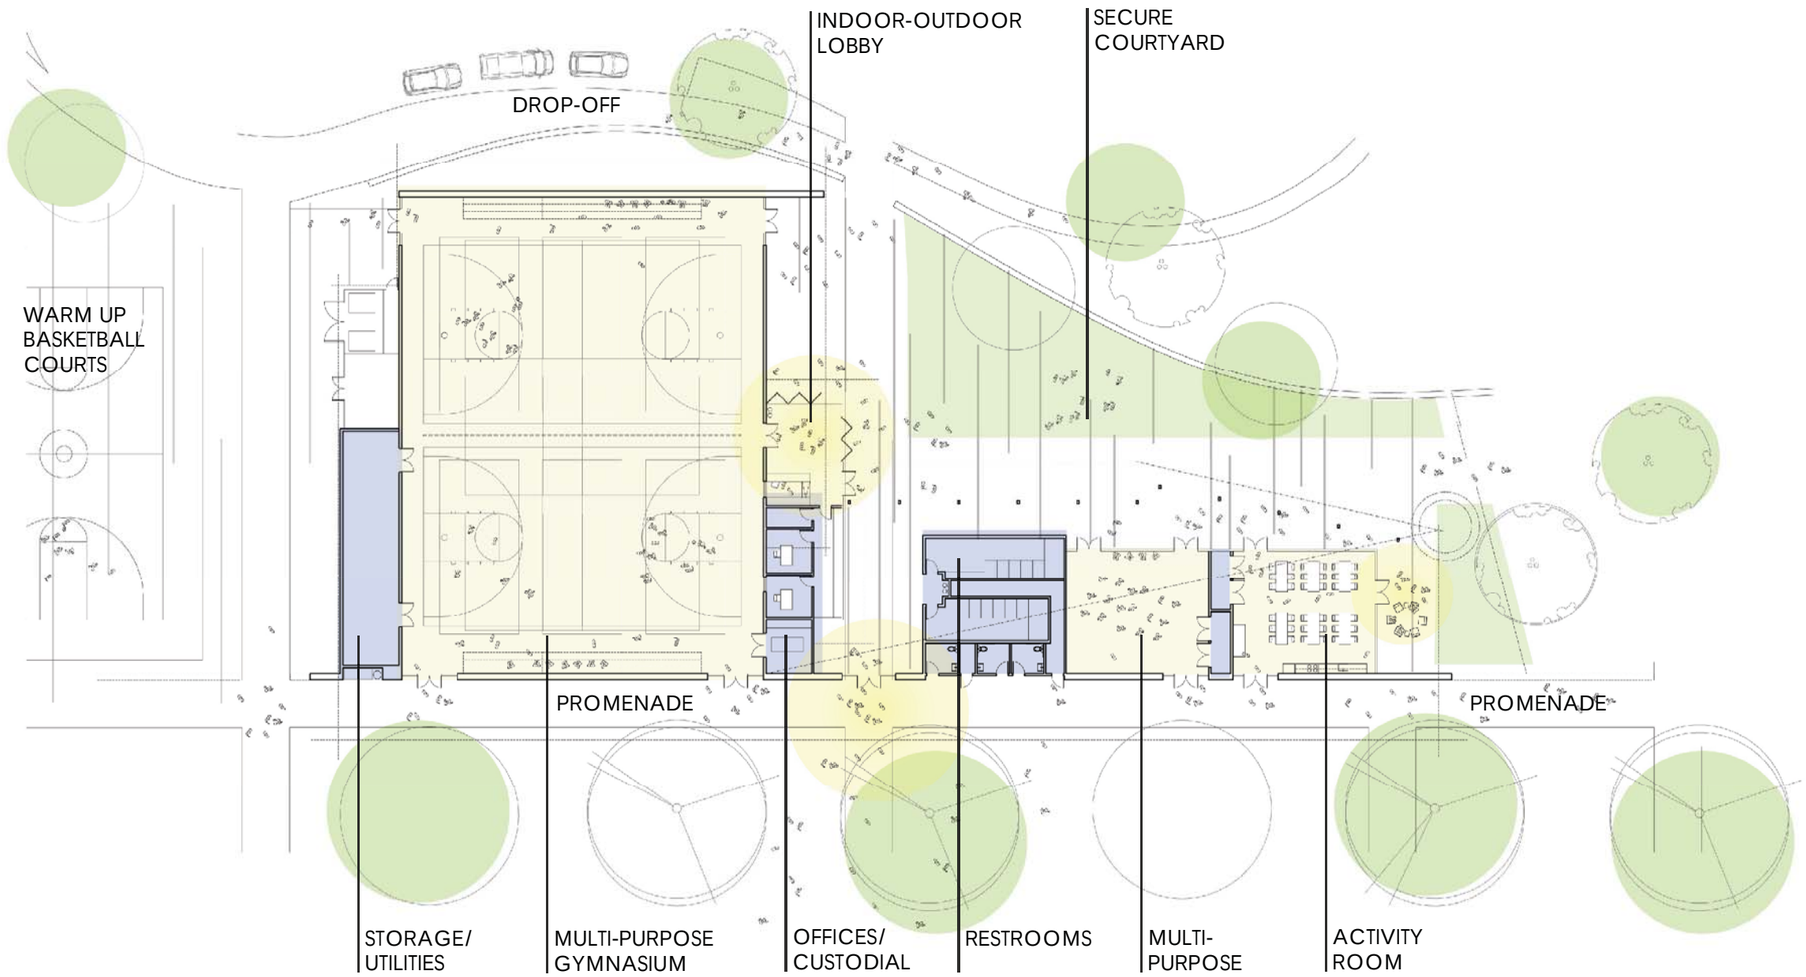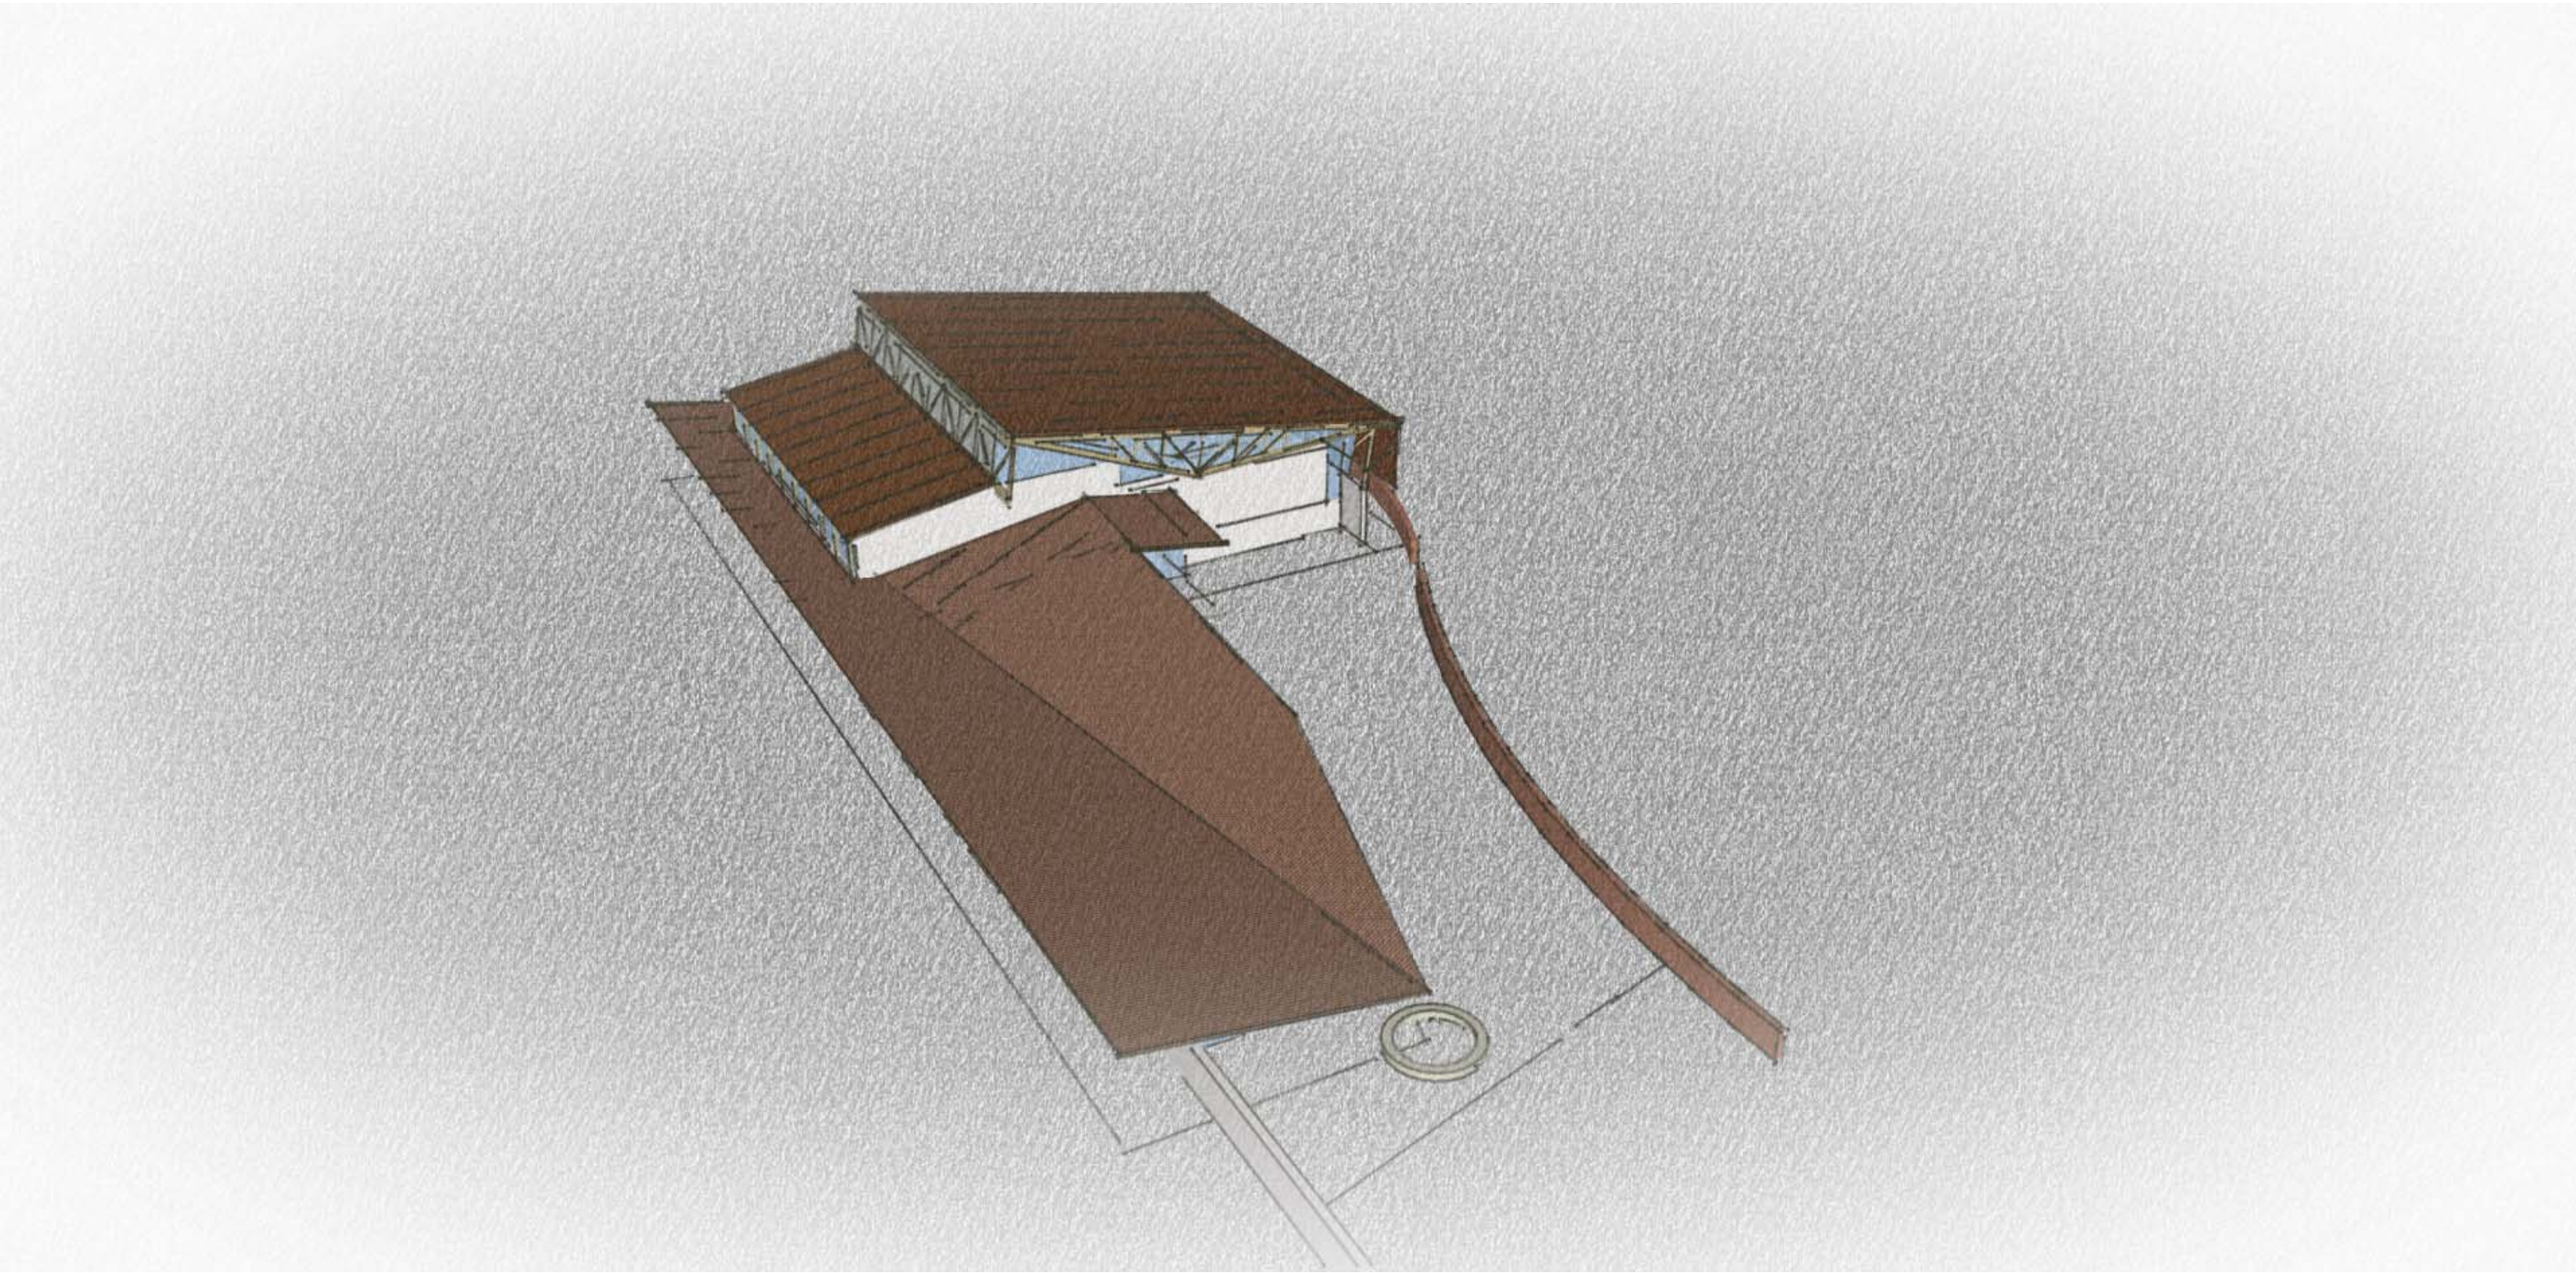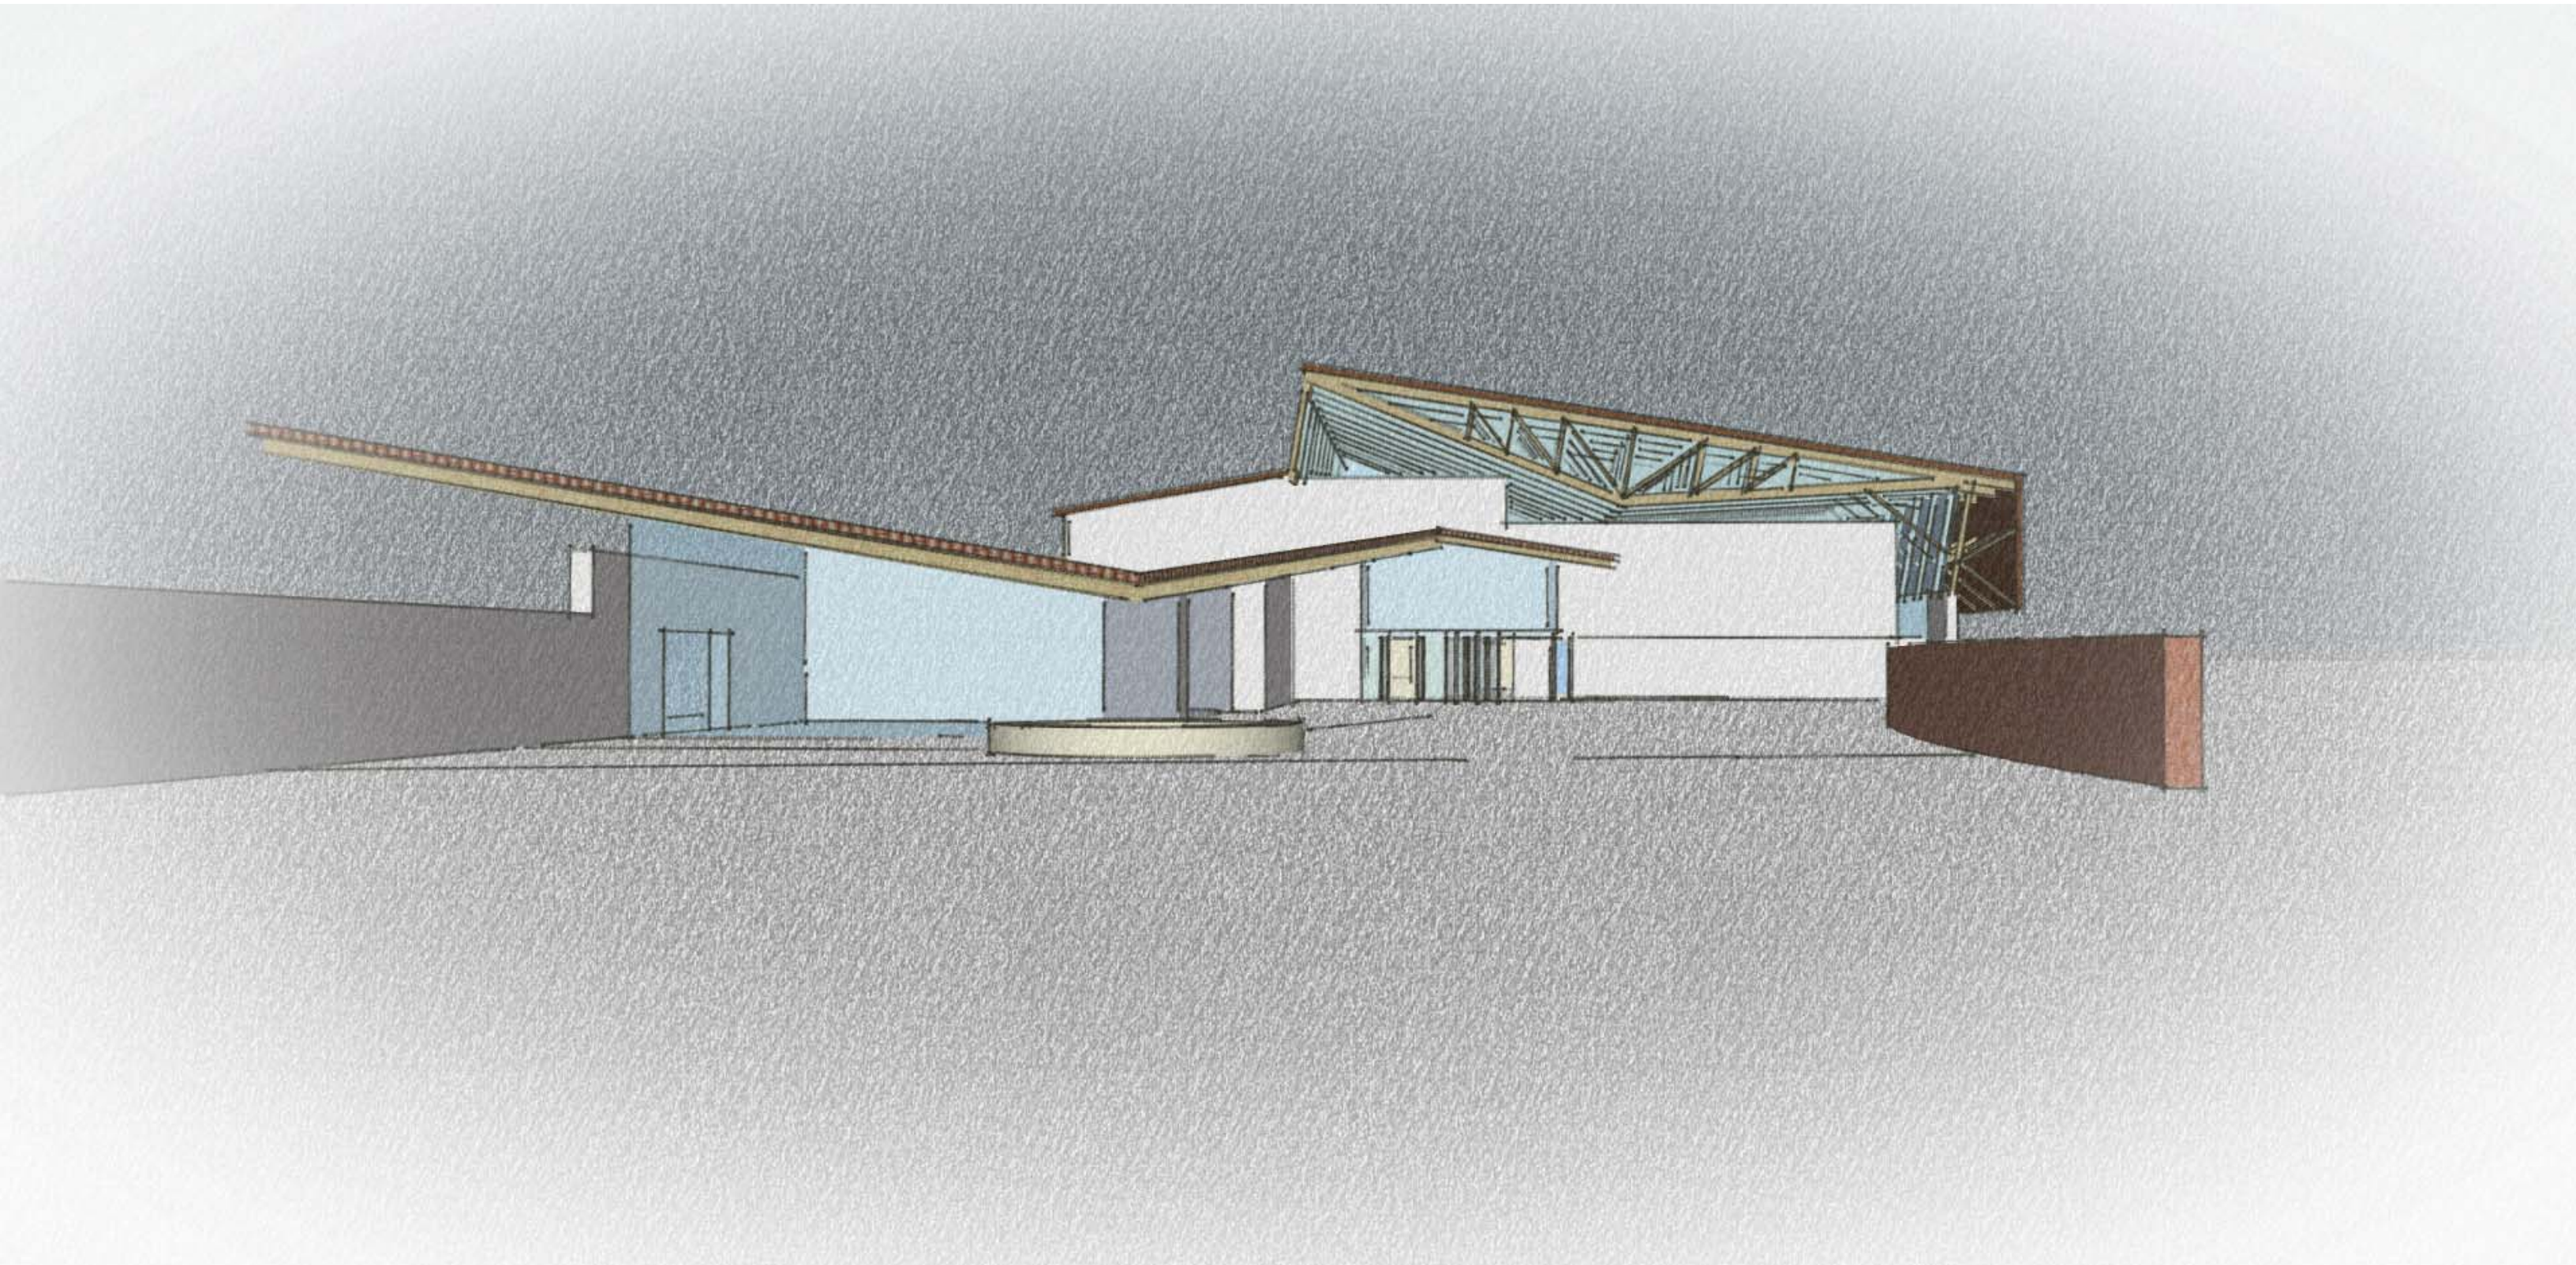
INDOOR-OUTDOOR LOBBY
SECURE COURTYARD
DROP-OFF
WARM UP BASKETBALL COURTS
PROMENADE
PROMENADE
STORAGE/ UTILITIES
MULTI-PURPOSE GYMNASIUM
OFFICES/ CUSTODIAL
RESTROOMS
MULTI-PURPOSE
ACTIVITY ROOM