ONE PASEO

GRADING PLAN

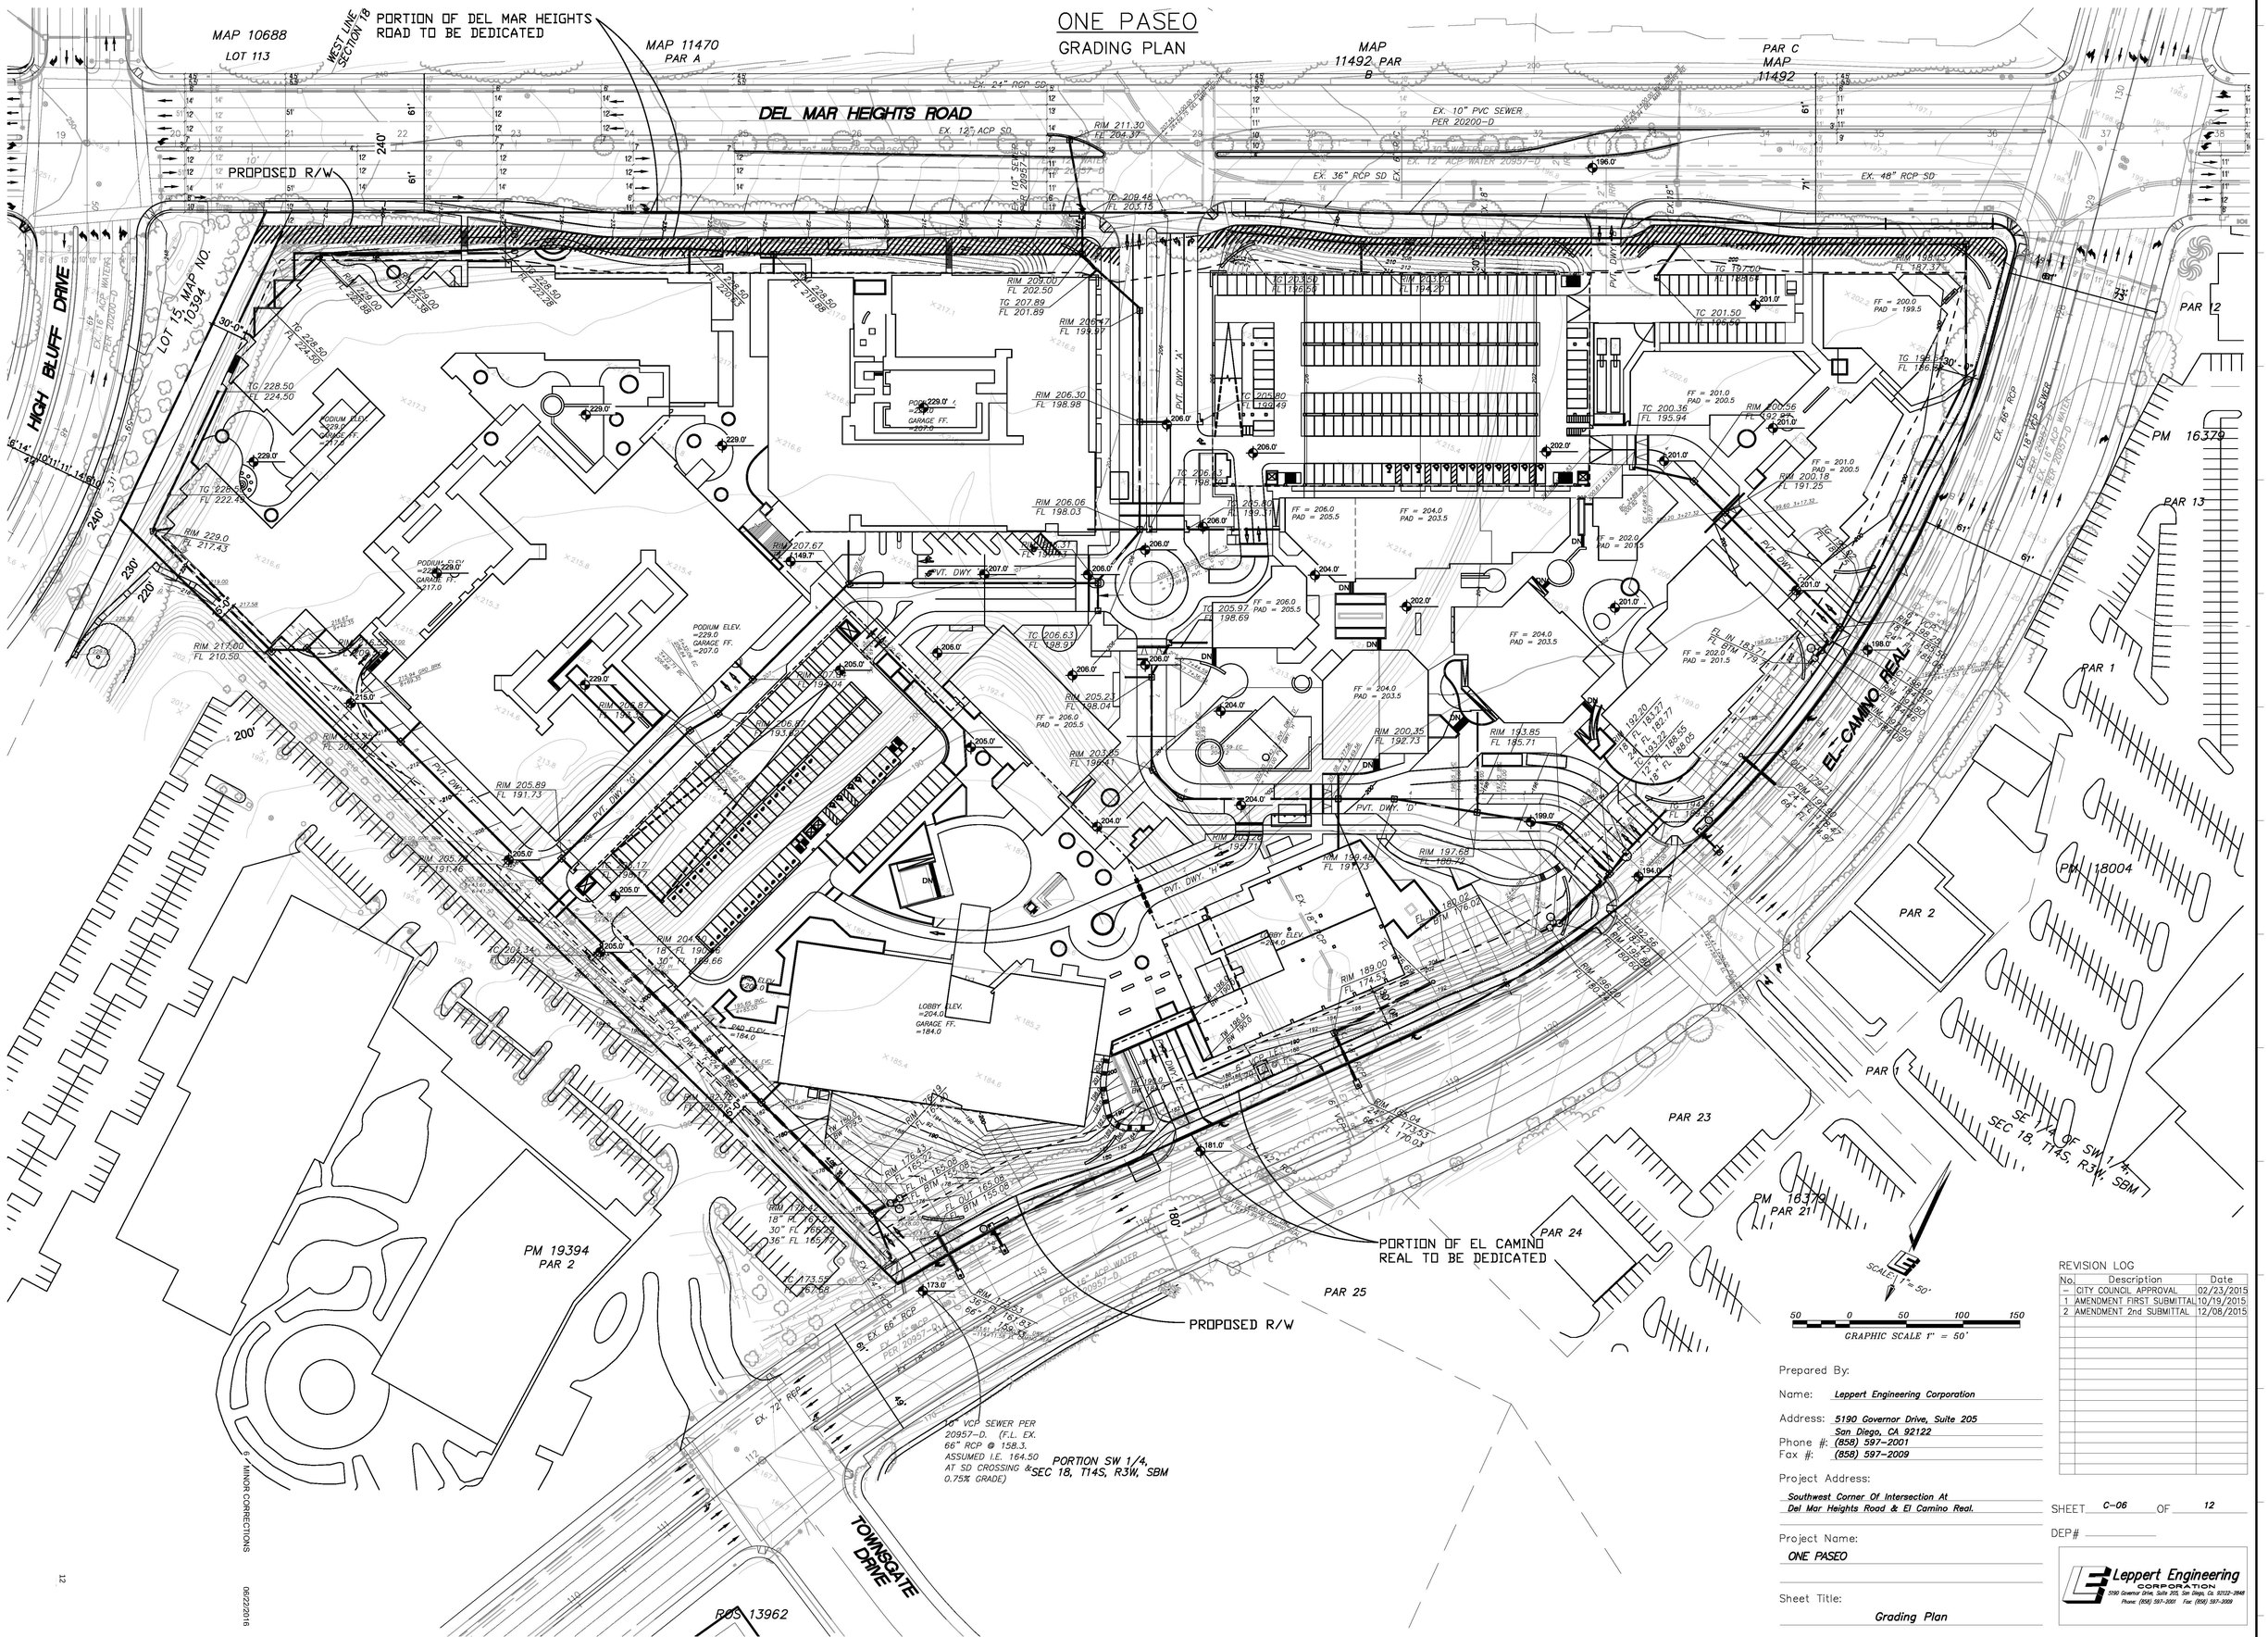

REVISION LOG

No.	Description	Date
–	CITY COUNCIL APPROVAL	02/23/2015
1	AMENDMENT FIRST SUBMITTAL	10/19/2015
2	AMENDMENT 2nd SUBMITTAL	12/08/2015

Prepared By:

Name: *Leppert Engineering Corporation*

Address: *5190 Governor Drive, Suite 205*
San Diego, CA 92122

Phone #: *(858) 597–2001*

Fax #: *(858) 597–2009*

Project Address:

Southwest Corner Of Intersection At
Del Mar Heights Road & El Camino Real.

Project Name:

ONE PASEO

Sheet Title:

Grading Plan

SHEET *C–06* OF *12*

DEP#

Leppert Engineering CORPORATION
5190 Governor Drive, Suite 205, San Diego, Ca. 92122–2648
Phone: (858) 597–2001 Fax: (858) 597–2009

5 - MINOR CORRECTIONS 06/22/2016